
TO LET

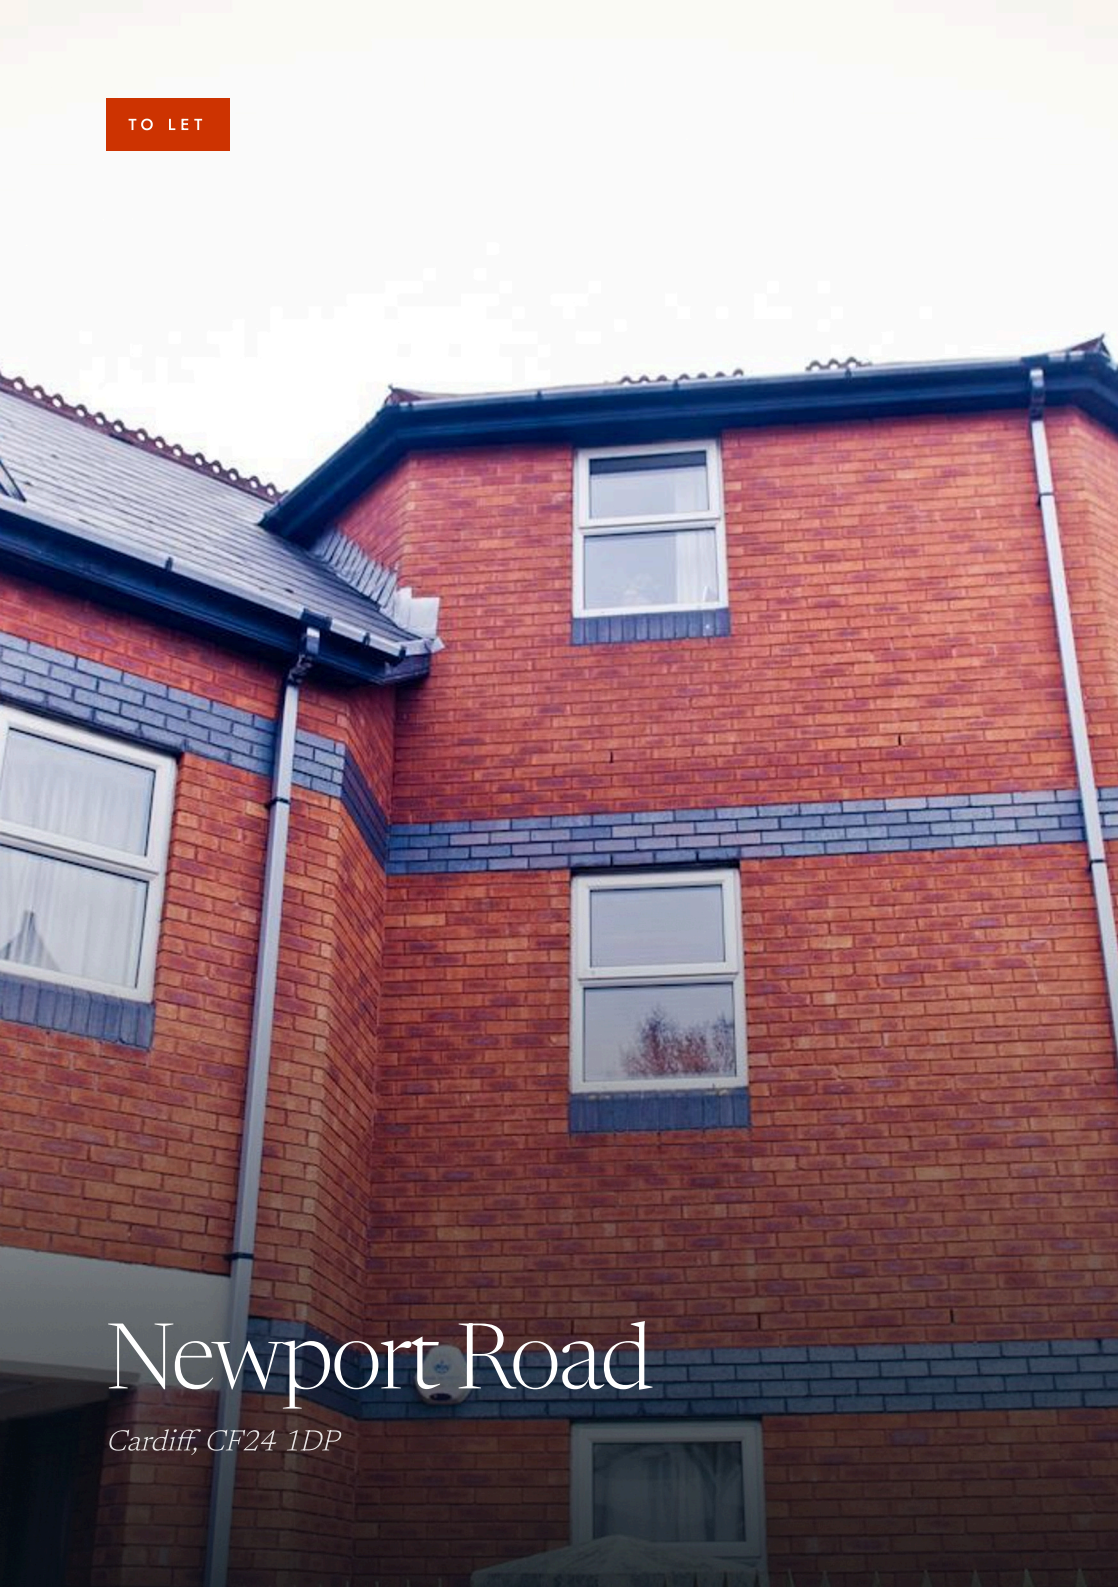

Newport Road

Cardiff, CF24 1DP

CARDIFF

Newport Road

Cardiff, CF24 1DP

MONTHLY RENT

£1,200

2 BEDROOMS

1 BATHROOM

1 RECEPTION





THE PROPERTY

Second floor, two bedroom apartment located just off Newport Road. This apartment briefly consists of separate modern fitted kitchen, large lounge, modern fitted bathroom suite and two double bedrooms. Ideal for professional sharers or a couple as it location makes it easily accessible to the City Centre and shopping district off Newport road. The property is furnished and further benefits an allocated parking space, with access off Stacey road. EPC RATING D Administration fees and charges are excluded. Further details can be provided by a member of our staff upon request.



INSIDE











ACCOMMODATION

PROPERTY TYPE	FLAT - PURPOSE BUILT
FURNISHED	FURNISHED
AVAILABLE FROM	28 NOVEMBER 2026

Not to scale. Measurements are approximate and for illustration only.



Elliott Hooper-Nash

DIRECTOR

PENYLAN BRANCH

029 2049 9680

38 WELLFIELD ROAD, PENYLAN, CARDIFF, CF24 3PB

jeffreyross.co.uk

SCAN TO SEE WHAT'S NEAR YOU

CARDIFF VALE CAERPHILLY BRISTOL

These particulars are a general guide and do not form part of any offer or contract. Measurements are approximate, taken at the widest points, and should not be relied on for carpets or furnishings. We have not tested any services, appliances, fittings or systems. Photographs may have been taken with a wide-angle lens. Council tax band is as advised by the landlord. A holding deposit, a security deposit and other permitted payments may apply; the current schedule is published at jeffreyross.co.uk/docs/lettings-fees.pdf. Client money protection: Client Money Protect, membership CMP001425. Jeffrey Ross, 38 Wellfield Road, Penylan, Cardiff, CF24 3PB. 029 2049 9680. The Property Ombudsman, membership D03828. jeffreyross.co.uk